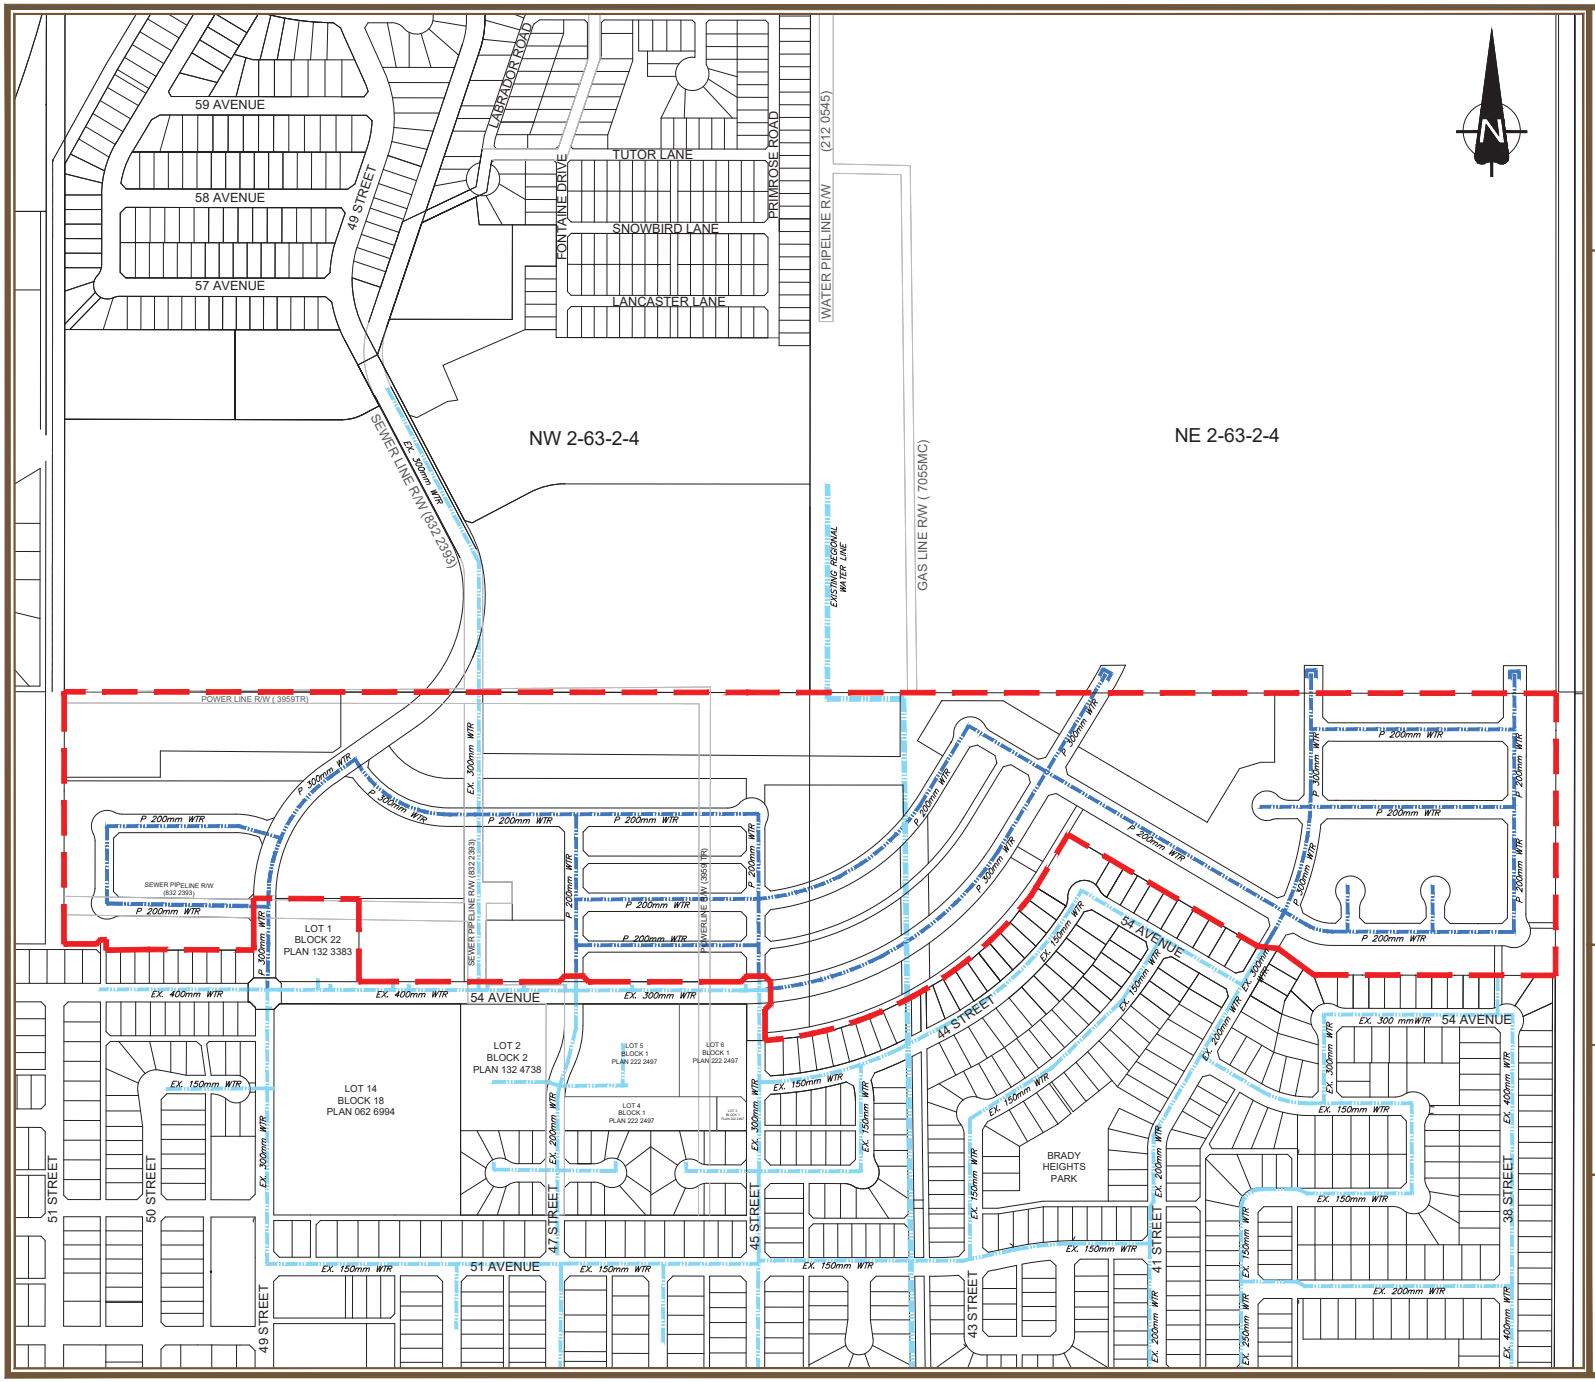

COLD LAKE SOUTH OUTLINE PLAN

CITY OF COLD LAKE

LEGEND:

- OUTLINE PLAN BOUNDARY
- PROPOSED WATER LINE
- EXISTING WATER LINE
- EXISTING REGIONAL WATER LINE (NO CONNECTION TO WATER DISTRIBUTION SYSTEM)

SCALE: N.T.S.

Figure 8
Water Distribution

SE DESIGN AND CONSULTING INC.
ENGINEERS • CONSULTANTS • GEOMATICS