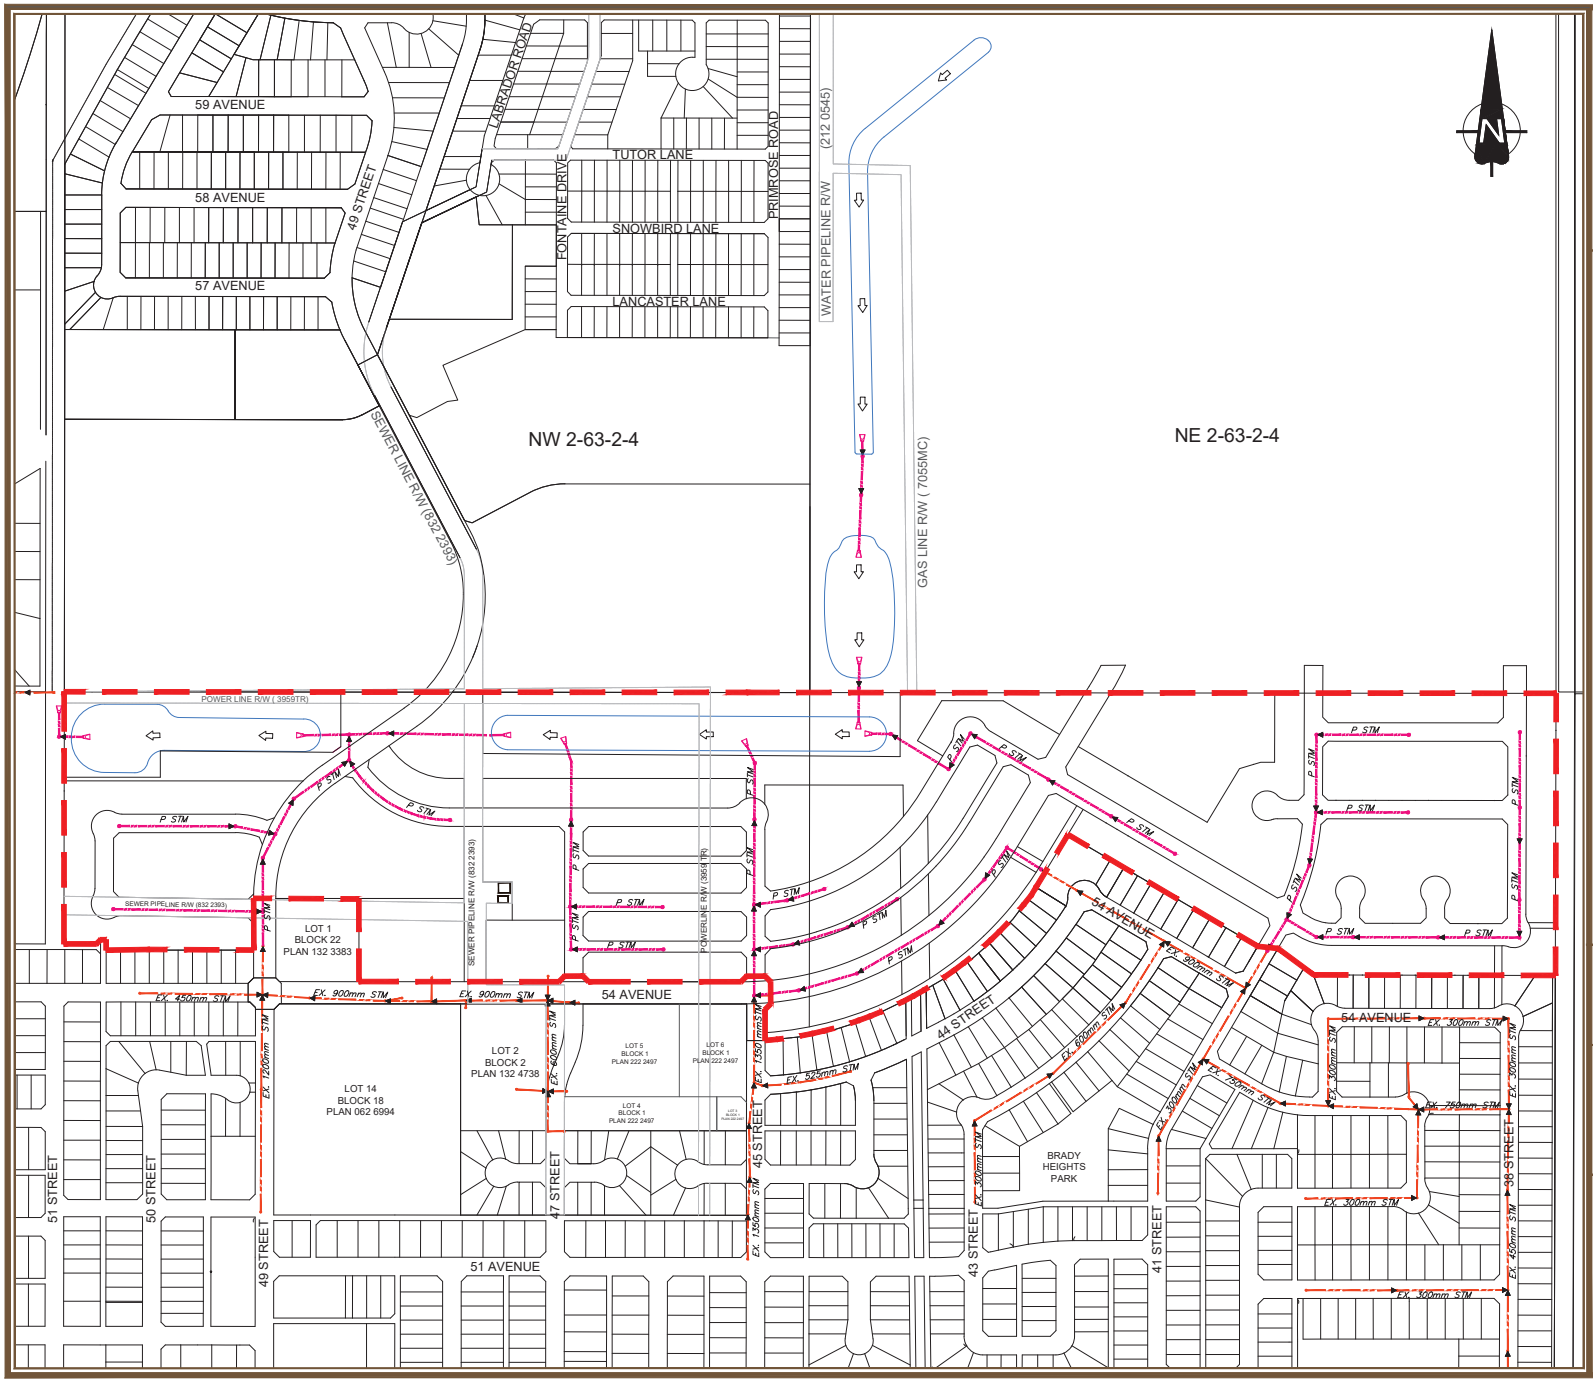

COLD LAKE SOUTH OUTLINE PLAN

CITY OF COLD LAKE

LEGEND:

- OUTLINE PLAN BOUNDARY
- FUTURE STORM WATER FACILITY
- PROPOSED STORM SEWER
- EXISTING STORM SEWER
- REGIONAL STORM FLOW

SCALE: N.T.S

Figure 10
Proposed Stormwater Management

SE DESIGN AND CONSULTING INC.
ENGINEERS • CONSULTANTS • GEOMATICS